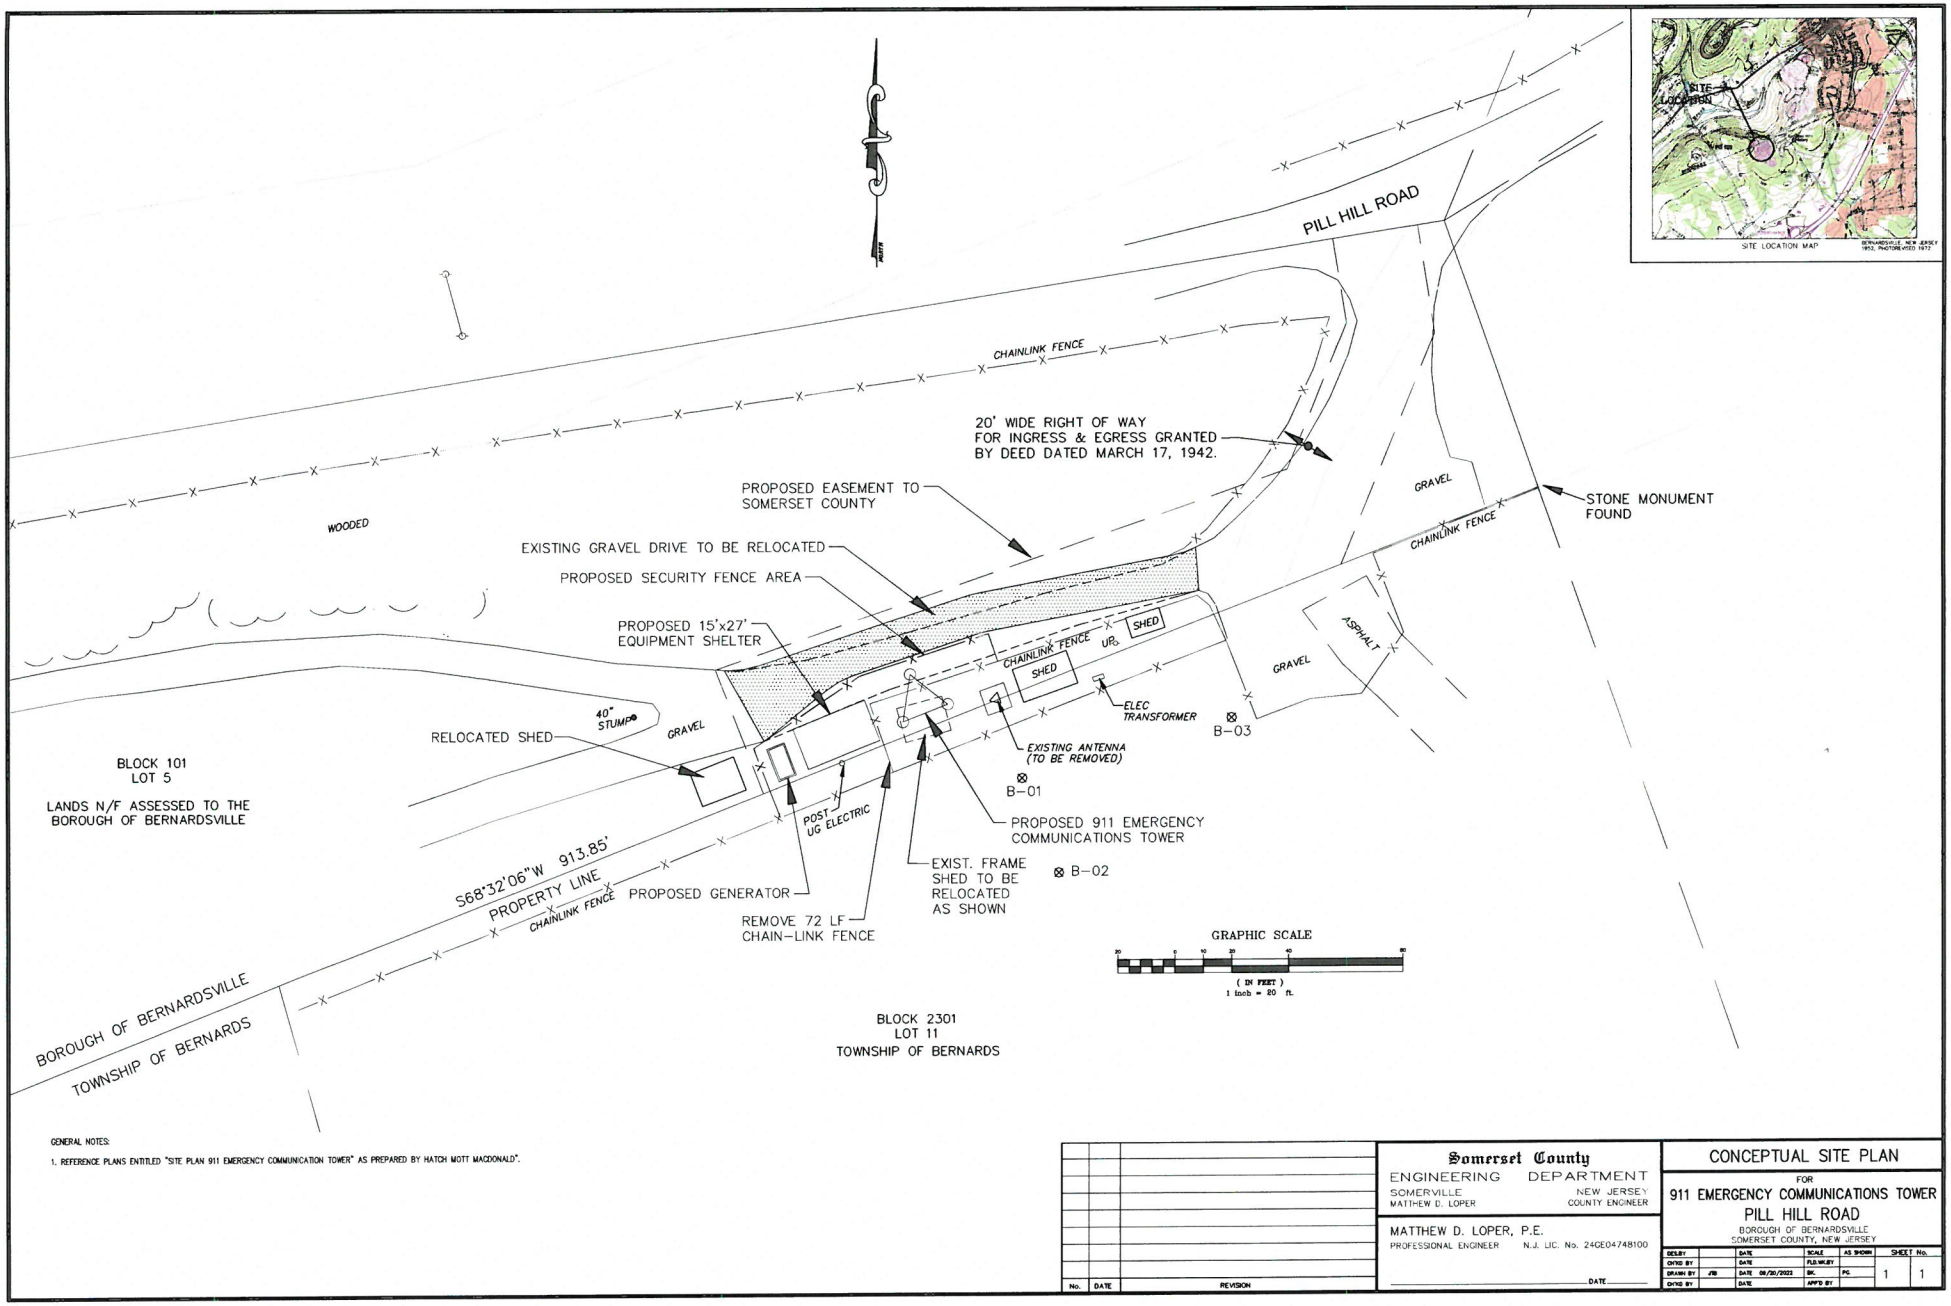

GENERAL NOTES:

1. REFERENCE PLANS ENTITLED "SITE PLAN 911 EMERGENCY COMMUNICATION TOWER" AS PREPARED BY HATCH MOTT MACDONALD".

No.	DATE	REVISION

Somerset County
ENGINEERING DEPARTMENT
SOMERVILLE NEW JERSEY
MATTHEW D. LOPER COUNTY ENGINEER

MATTHEW D. LOPER, P.E.
PROFESSIONAL ENGINEER N.J. LIC. No. 24GE04748100

_____ DATE

CONCEPTUAL SITE PLAN

FOR

911 EMERGENCY COMMUNICATIONS TOWER
PILL HILL ROAD

BOROUGH OF BERNARDSVILLE
SOMERSET COUNTY, NEW JERSEY

DES.BY		DATE	SCALE	AS SHOWN	SHEET No.
CHKD BY		DATE	FLD.WK.BY		
DRAWN BY	JRB	DATE 08/30/2023	BK.	PG.	1 1
CHKD BY		DATE	APP'D BY		